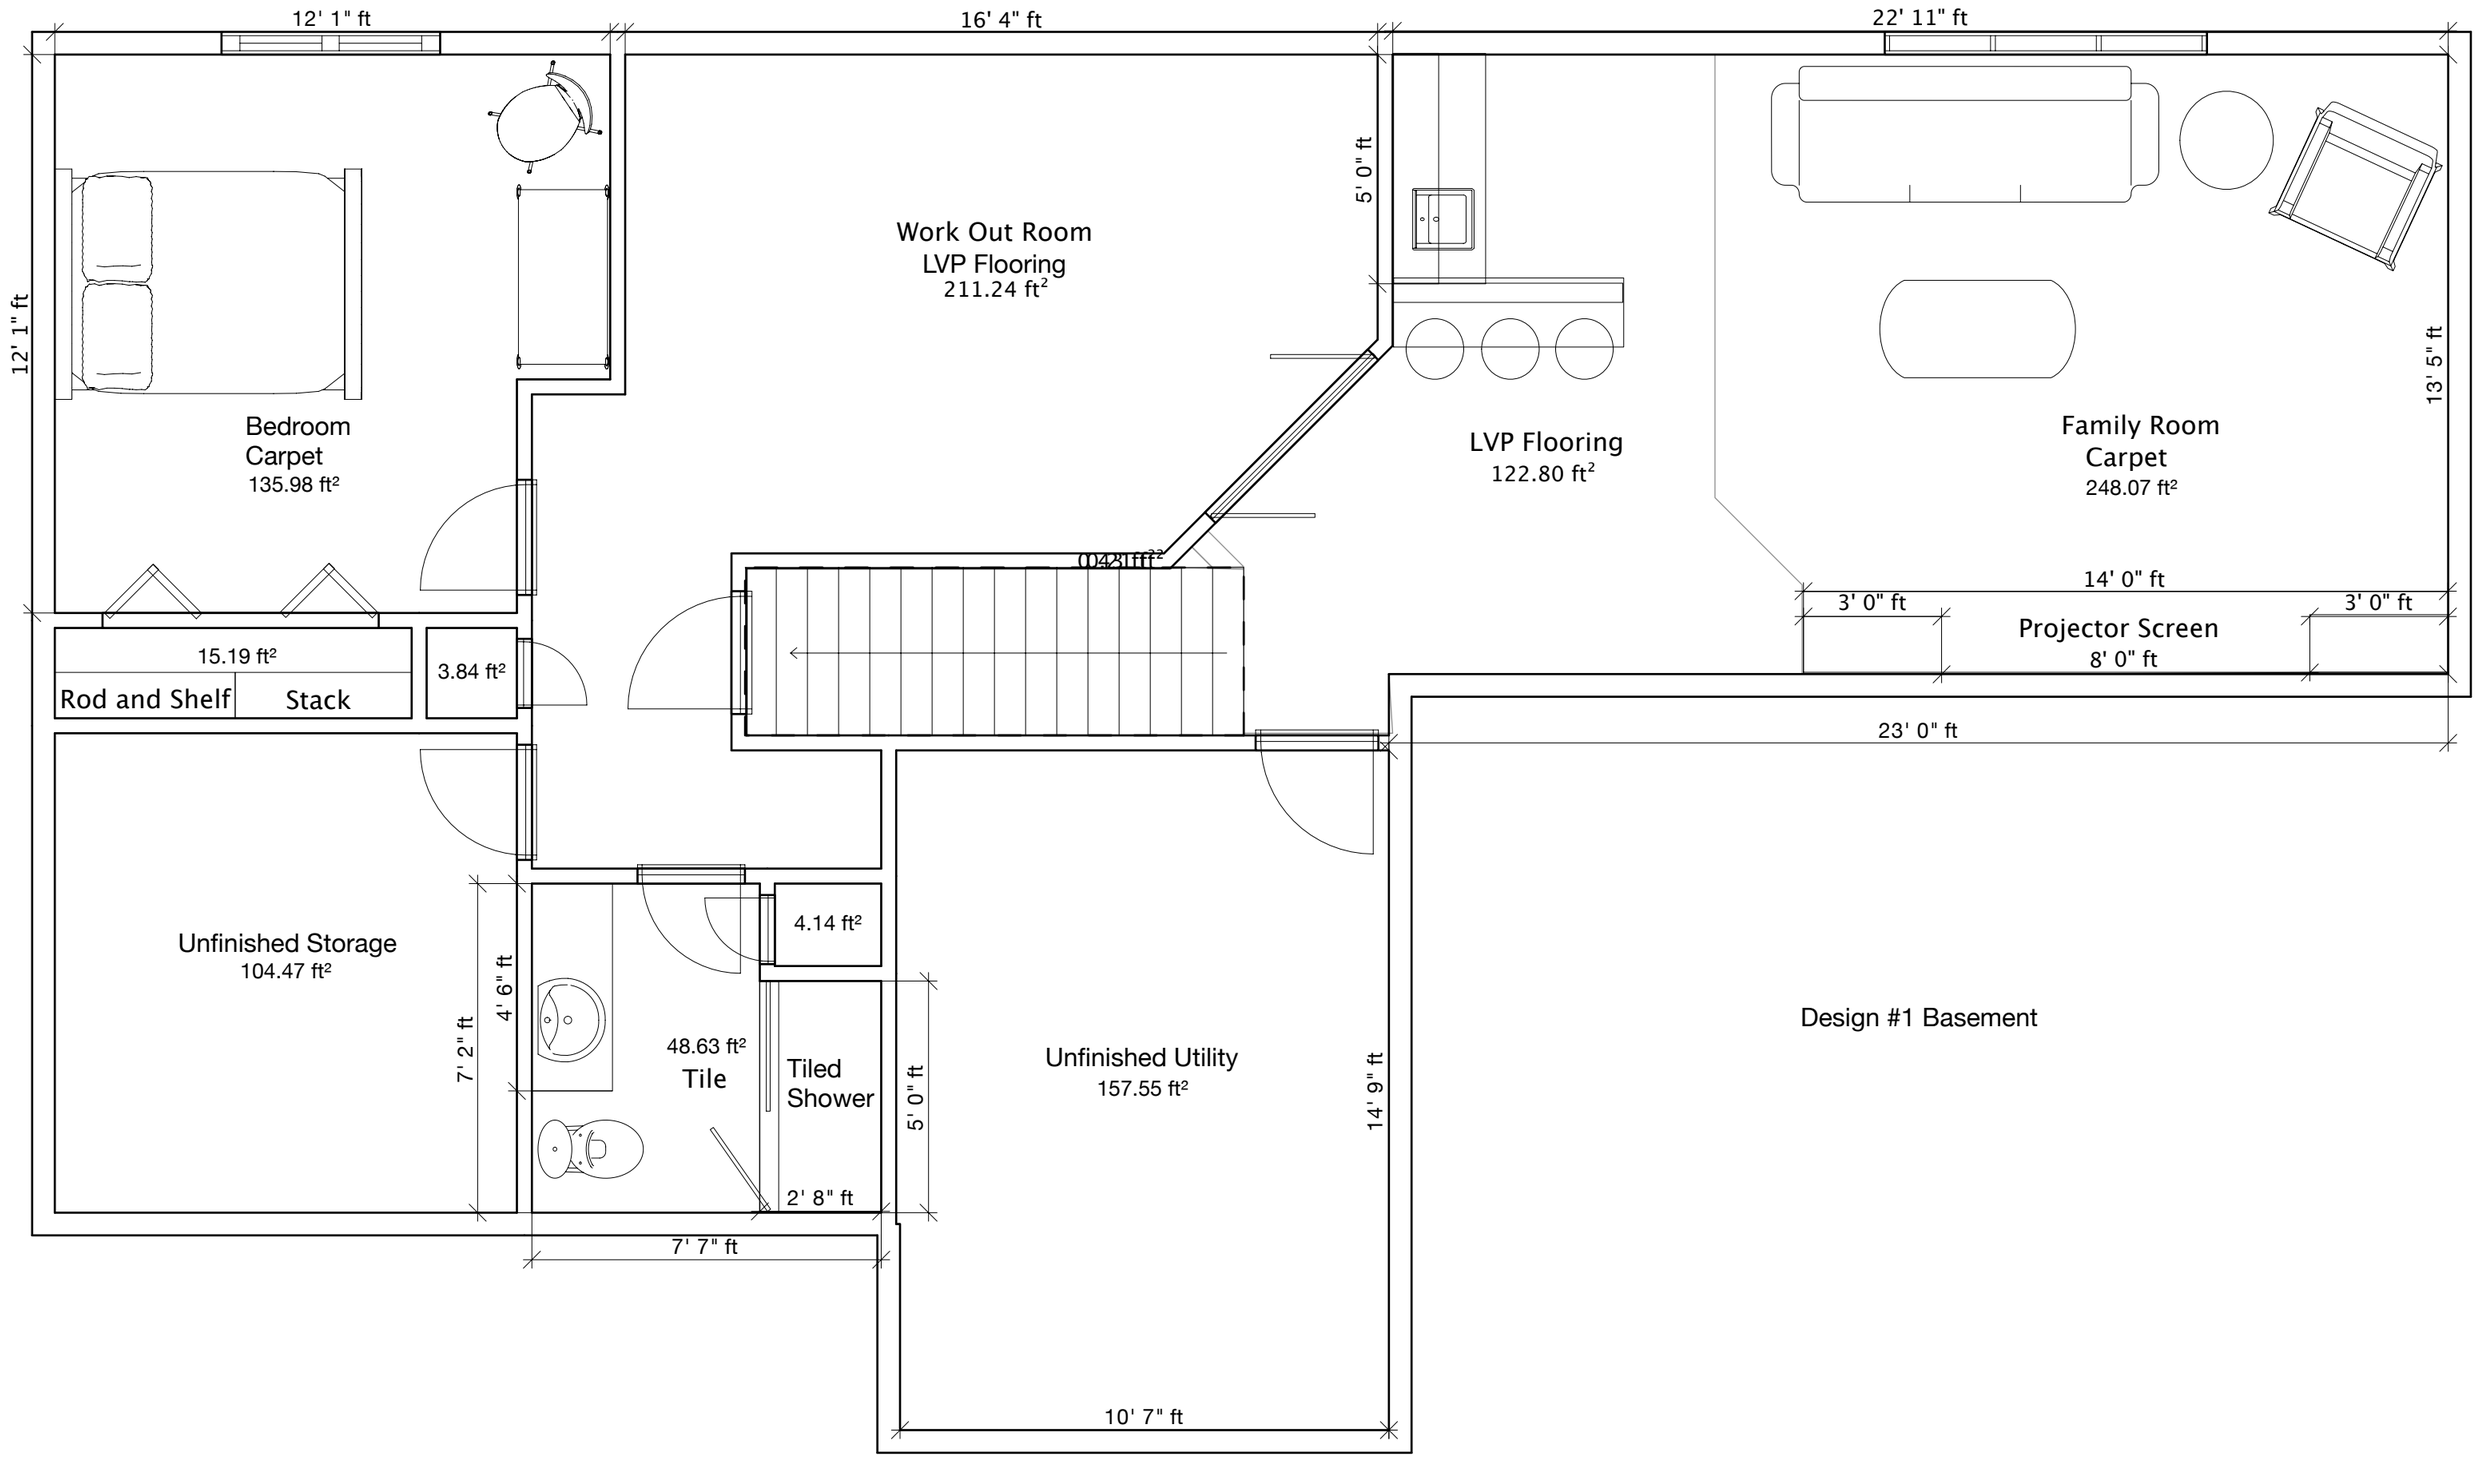

Design #1 Basement